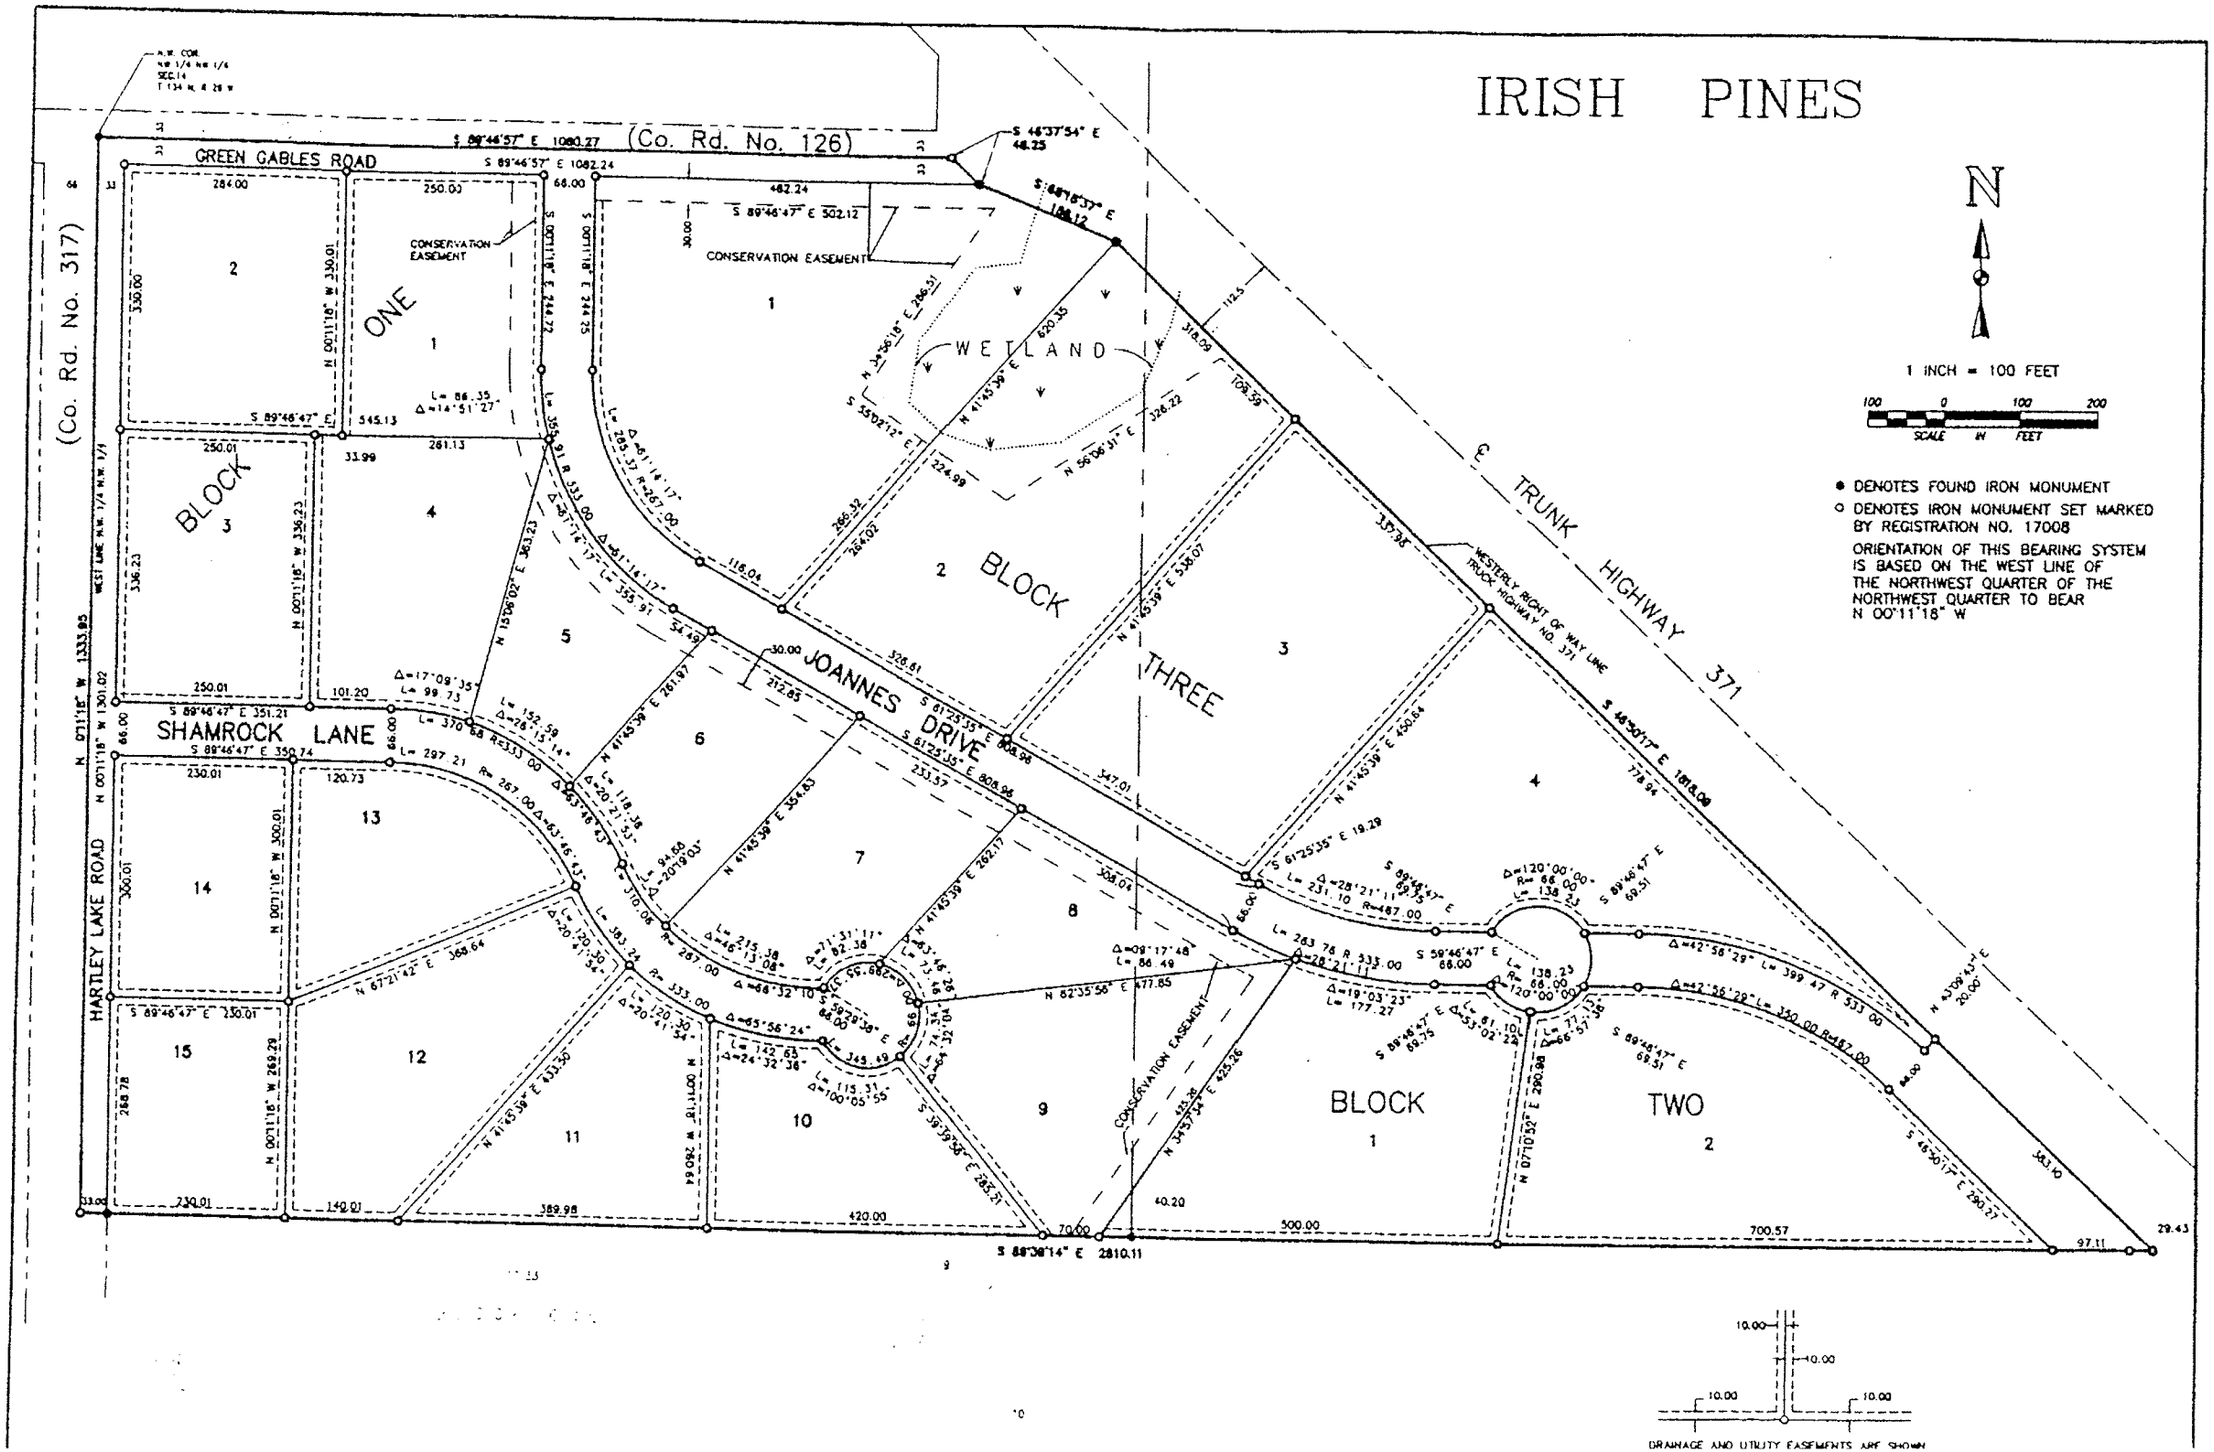
IRISH PINES
GREEN GABLES ROAD
(Co. Rd. No. 126)
(Co. Rd. No. 317)
HARTLEY LAKE ROAD
SHAMROCK LANE
JOANNES DRIVE
E TRUNK HIGHWAY 371
WESTERLY RIGHT OF WAY LINE TRUNK HIGHWAY NO. 371
CONSERVATION EASEMENT
WETLAND
ONE
TWO
THREE
BLOCK
1 INCH = 100 FEET
SCALE IN FEET
DENOTES FOUND IRON MONUMENT
DENOTES IRON MONUMENT SET MARKED BY REGISTRATION NO. 17008
ORIENTATION OF THIS BEARING SYSTEM IS BASED ON THE WEST LINE OF THE NORTHWEST QUARTER OF THE NORTHWEST QUARTER TO BEAR N 00°11'18" W
DRAINAGE AND UTILITY EASEMENTS ARE SHOWN